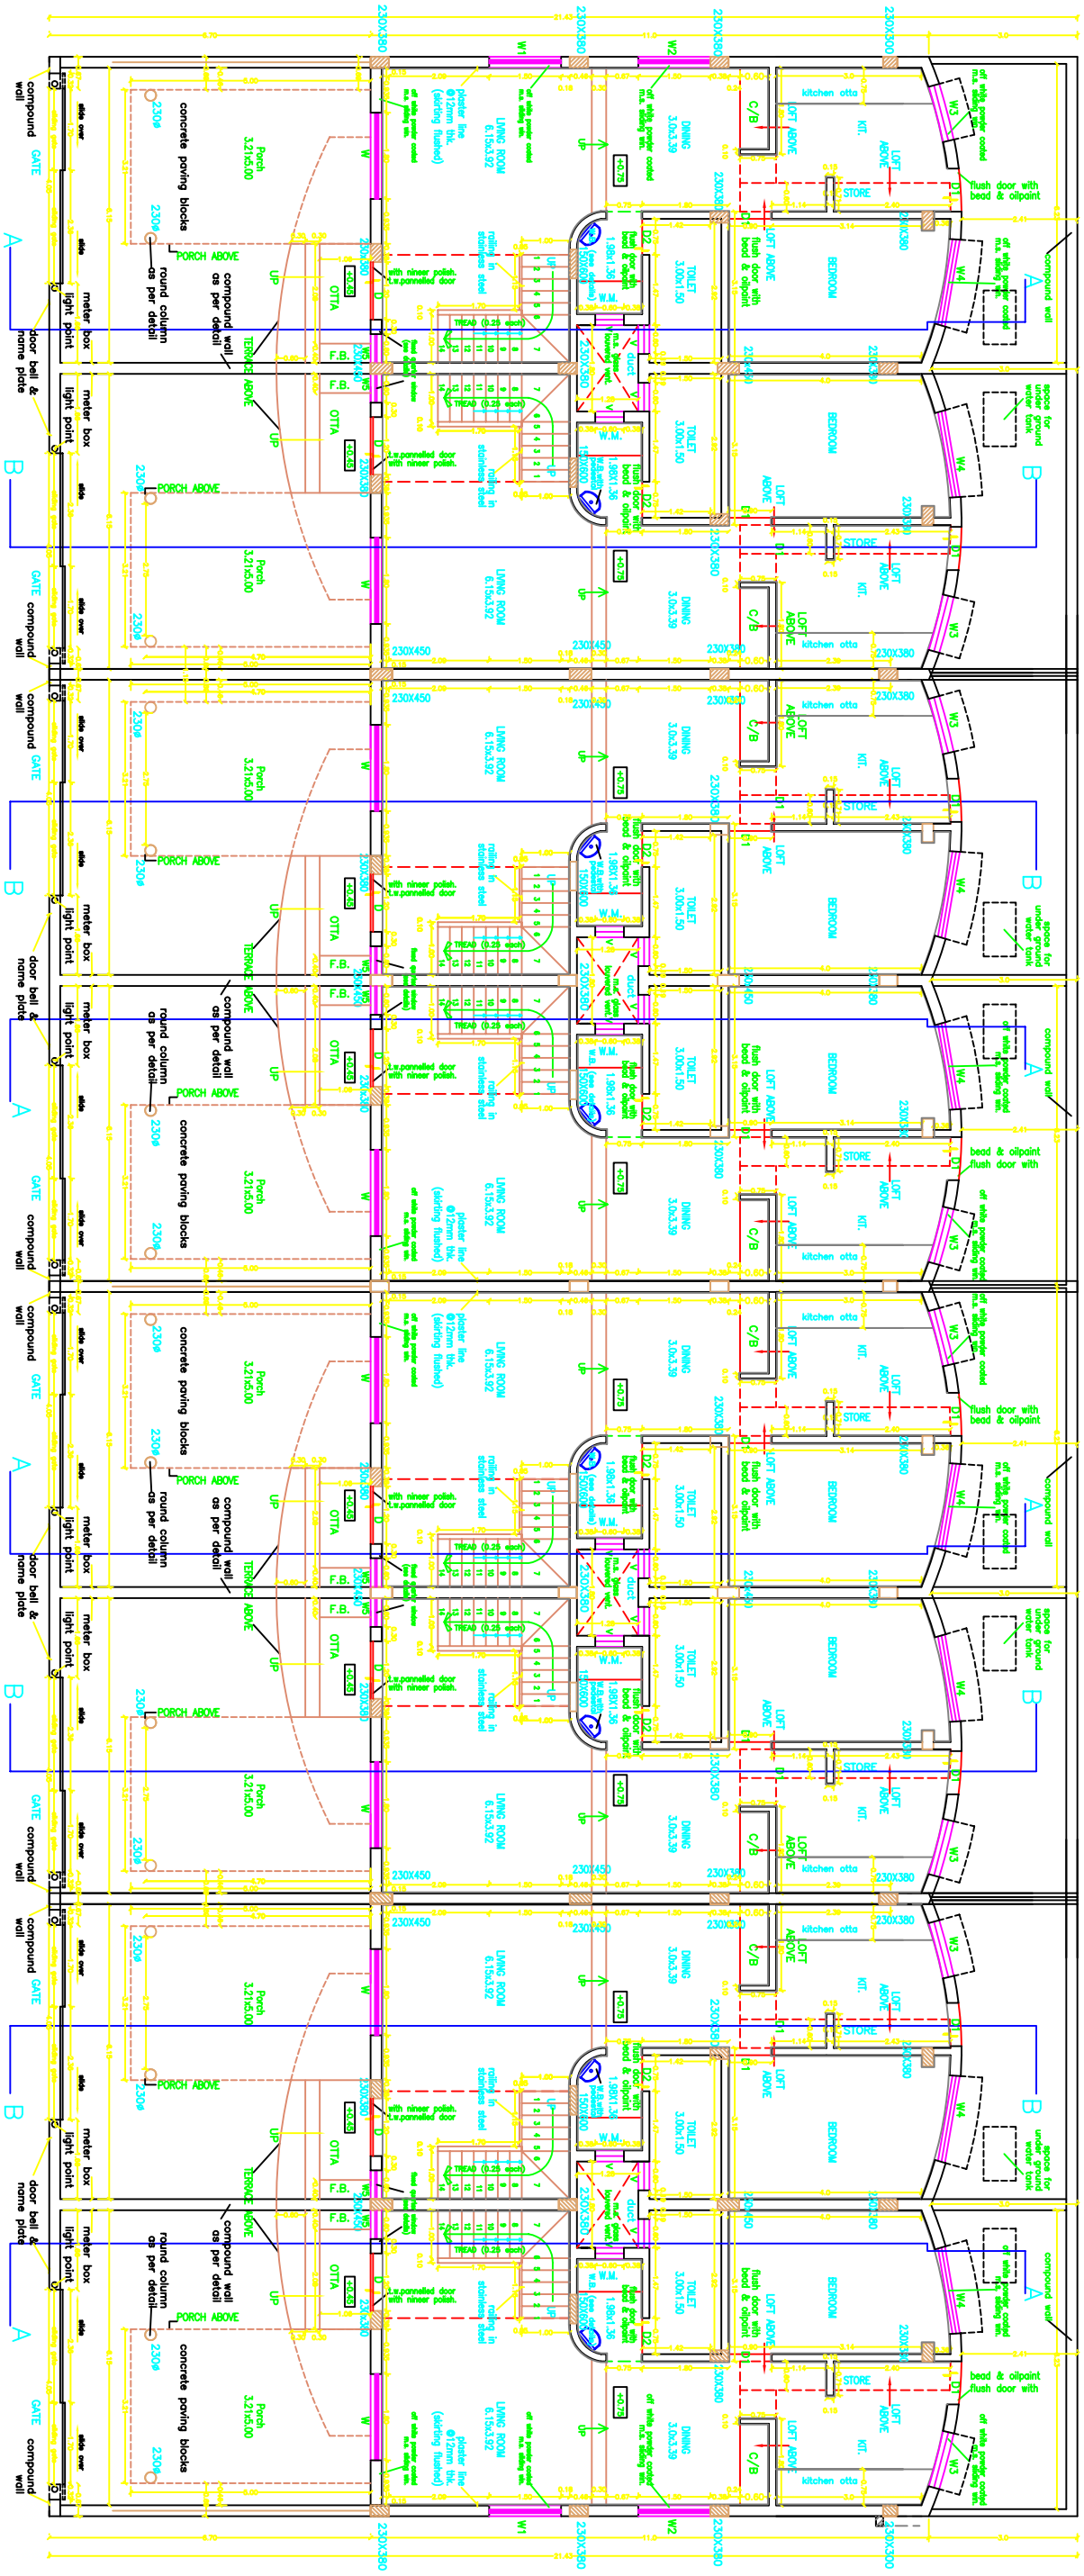

GROUND FLOOR

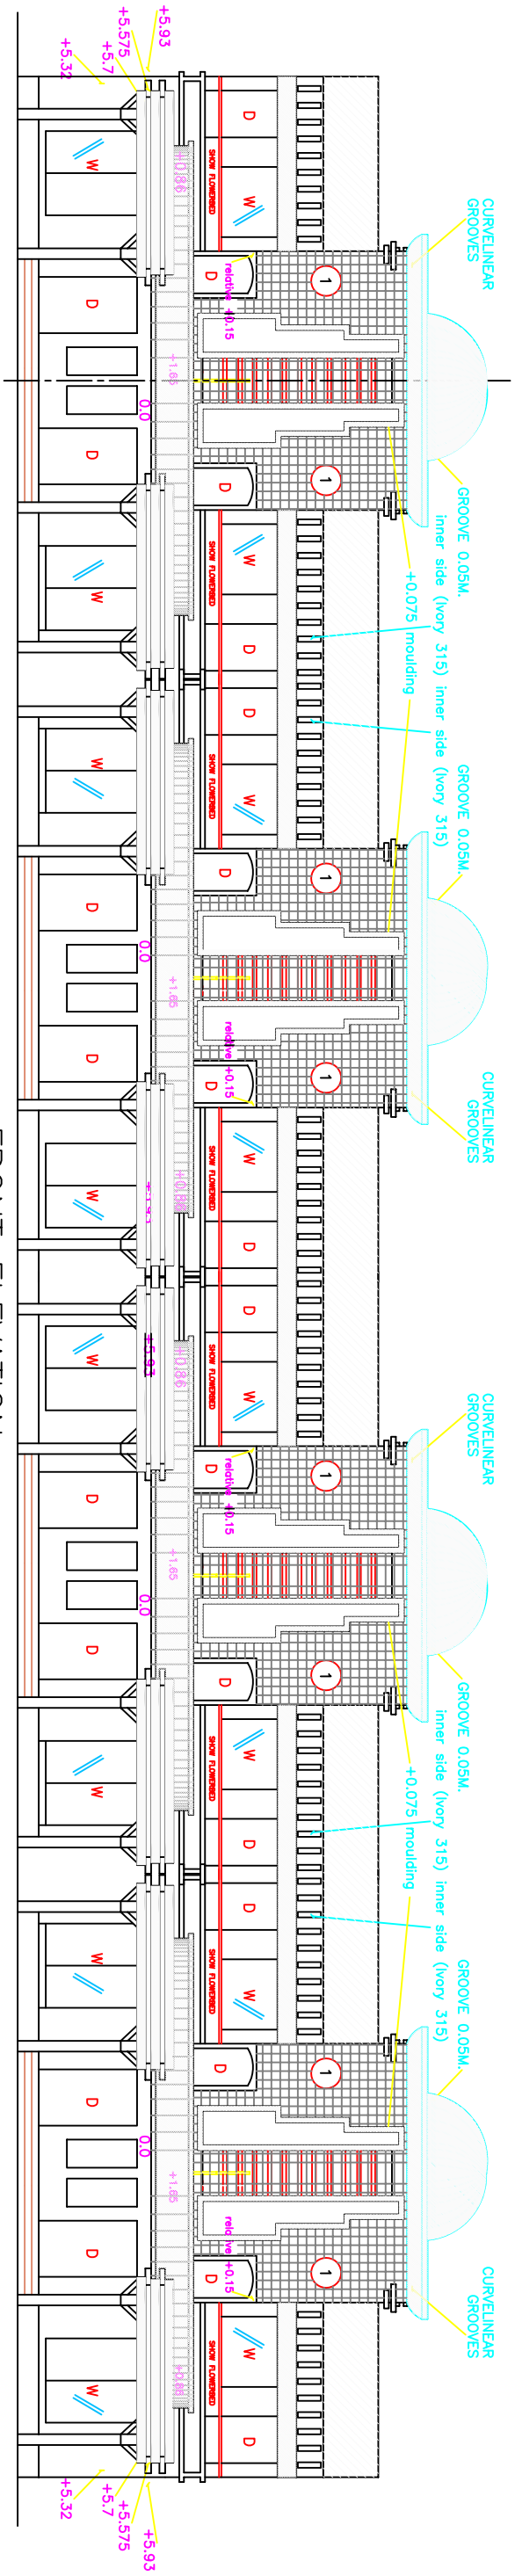

FRONT ELEVATION

WORKING DRAWING FOR ROW HOUSE AT S. NO. 702

"PROPOSED SUYOJIT GARDEN", AT S. NO .702, PUMPING STATION, GANGAPUR ROAD, NASHIK.

ANANT TECHNOCRATS PVT. LTD.
PROJECT PLANNERS– CONCEPT TO COMPLETION
Head Office:– G–3, Crown Comm. Complex, 1st Floor, Opp. N.M.C. Sharanpur Rd, Nashik.–422002.
Ph.:– 2317894, 2570435. Fax– 0253–2576393

SCALE– 1:50	DATE– 19–02–05	DRW.BY– RATAN AHER