DWG.NO. TULIP-SC-1

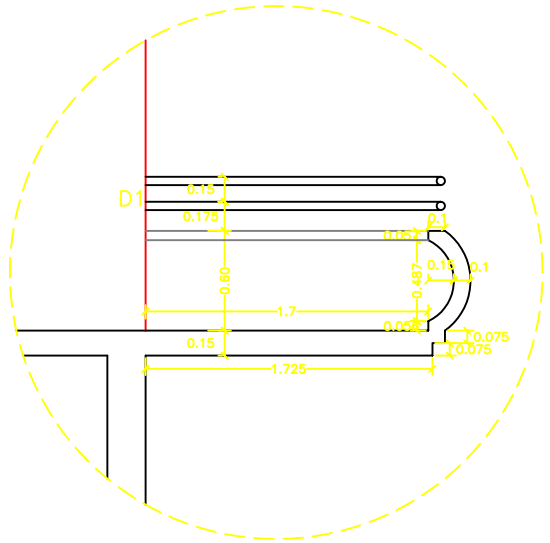

DETAILS AT "A" (SCALE 1:25)

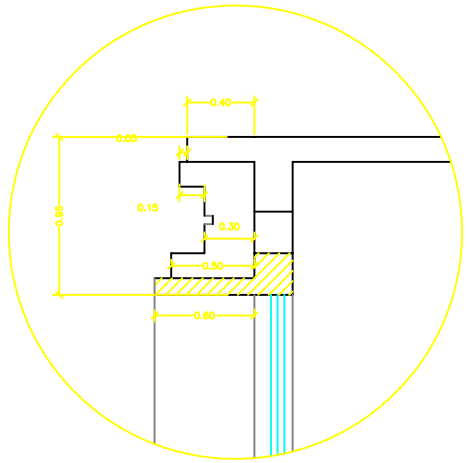

DETAILS AT "B"

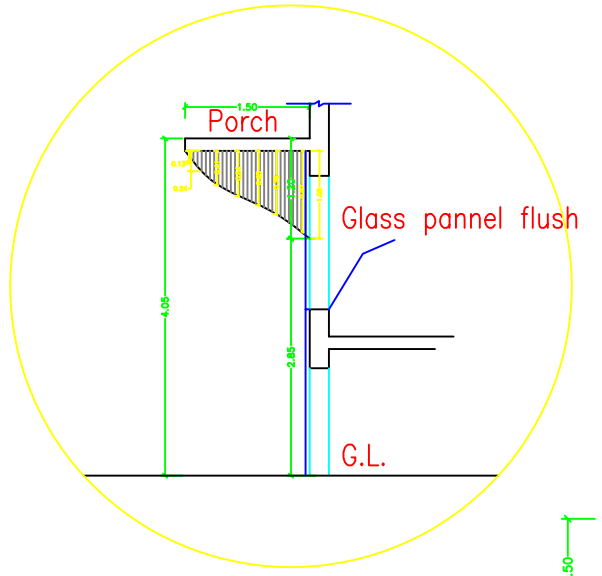

DETAILS AT "C"

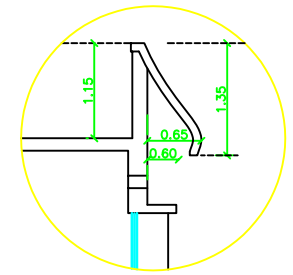

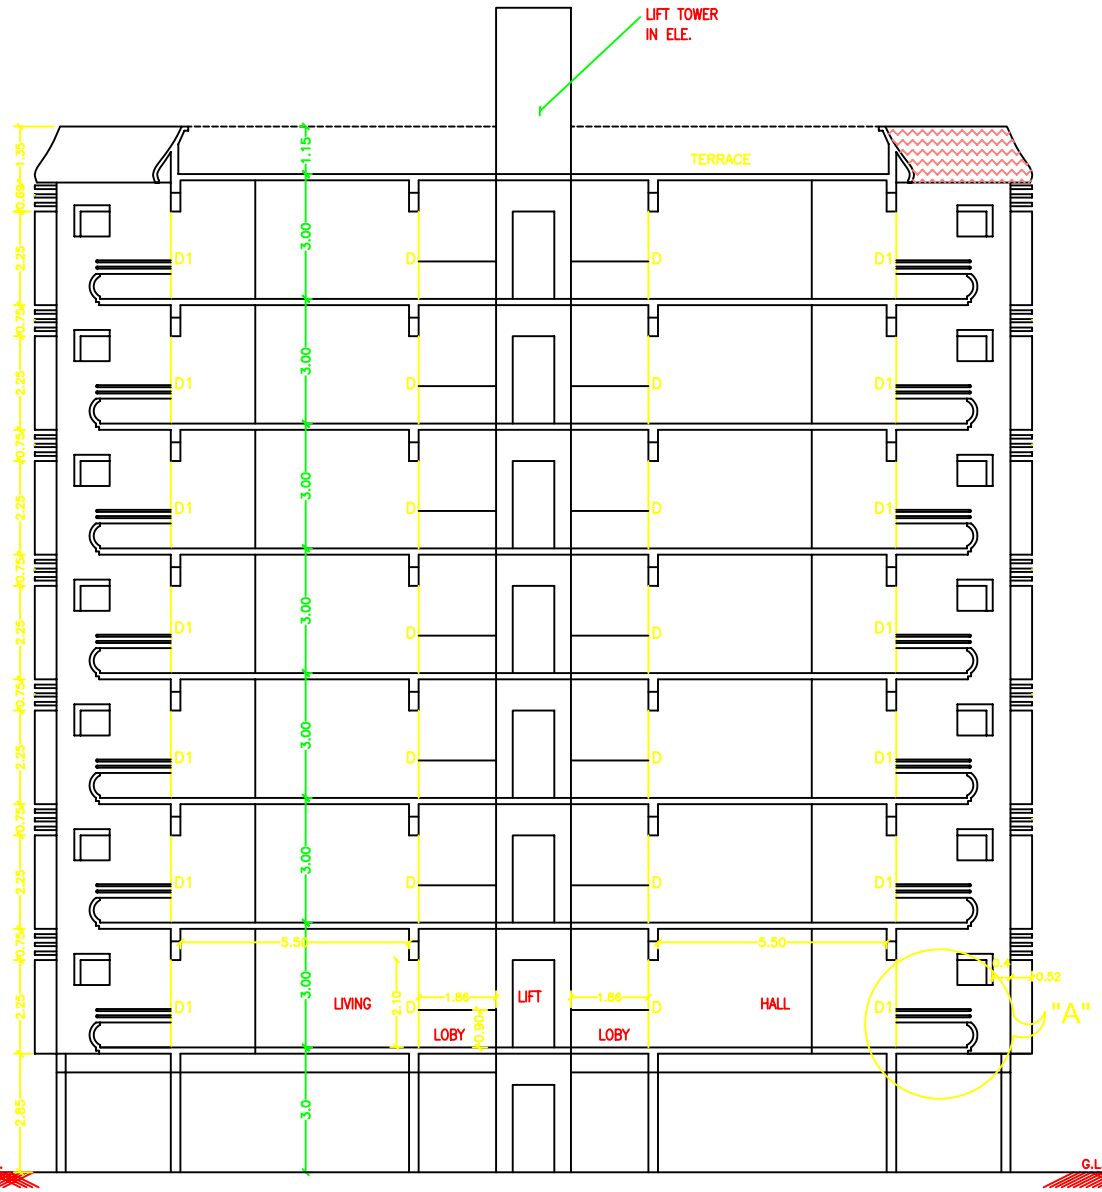

SECTION C-C

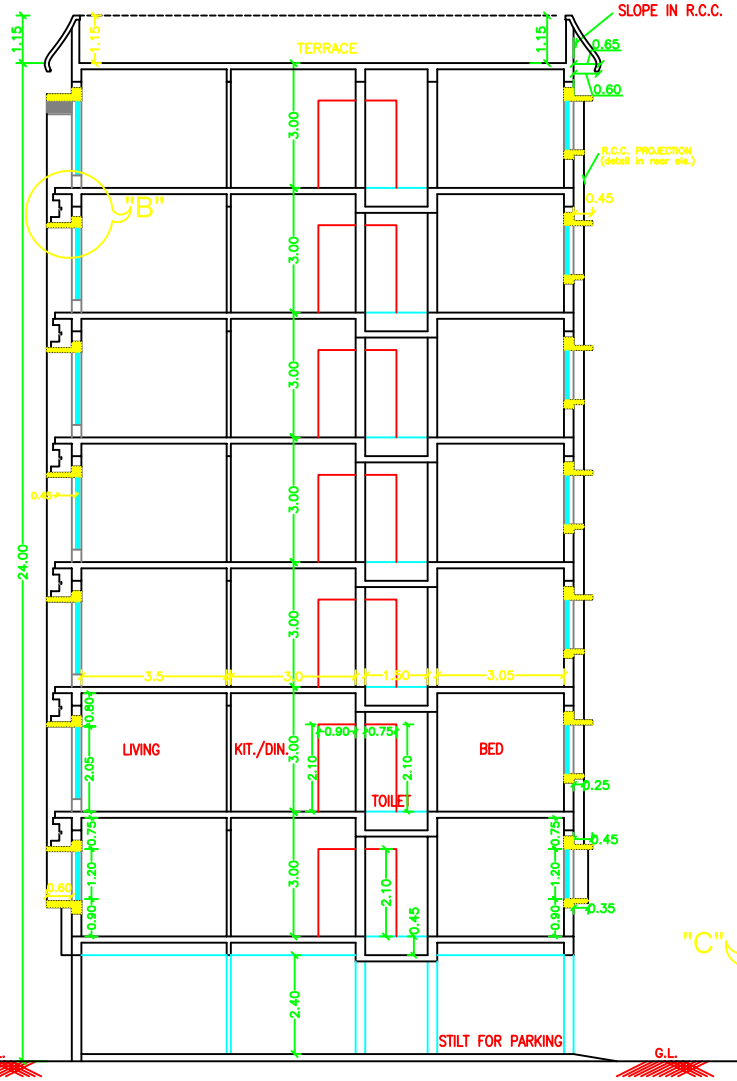

SECTION B-B

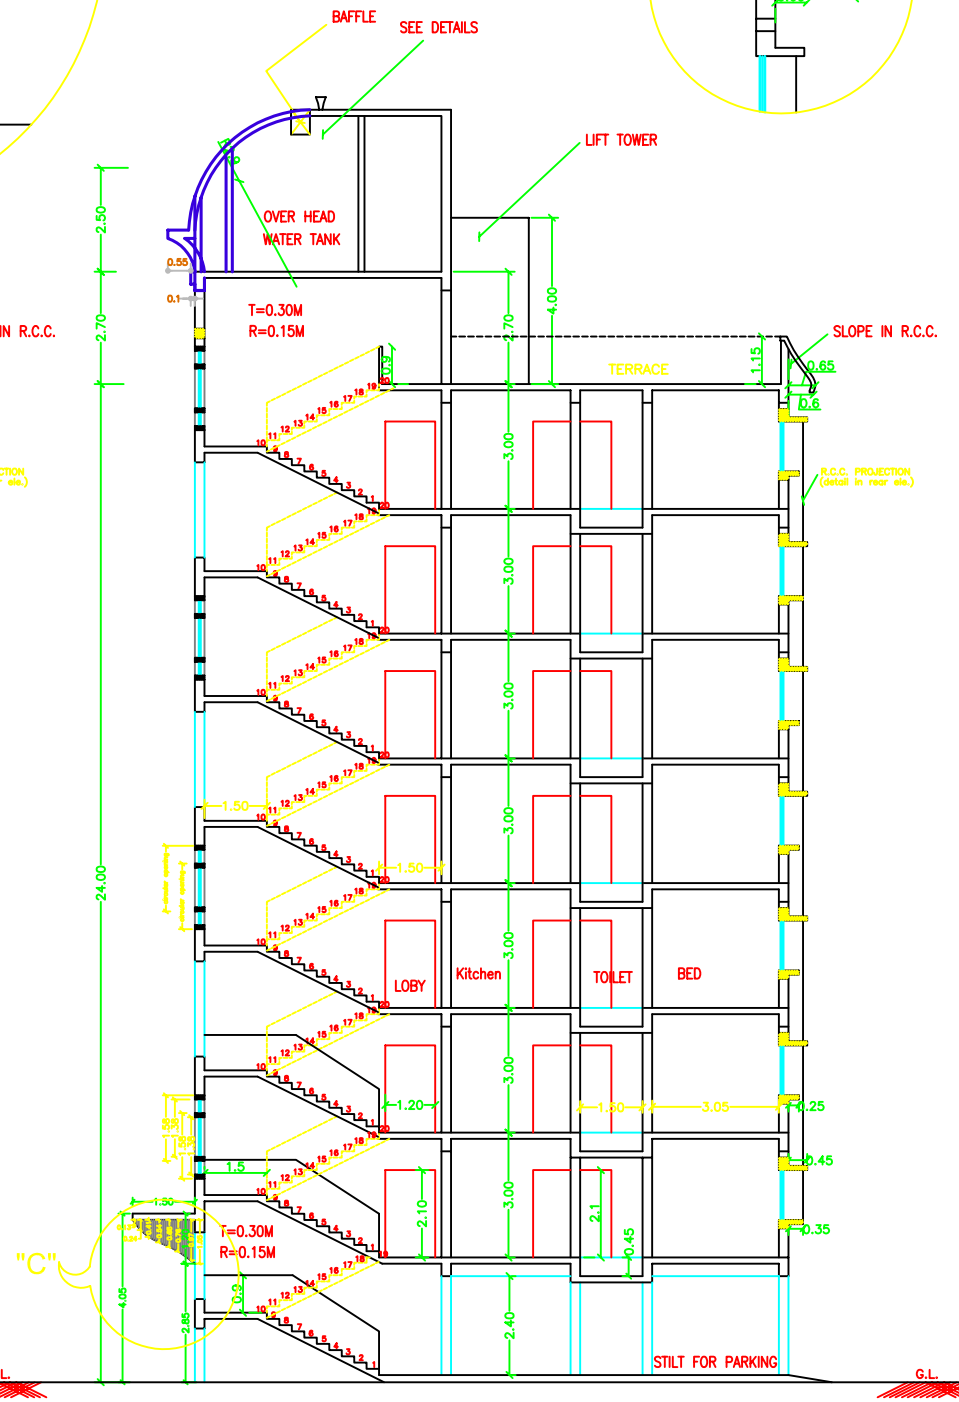

SECTION A-A

NOTE :- REFER DETAIL DWG.

WORKING DRAWING FOR "TULIP" AT S. NO. 702

"PROPOSED SUYOJIT GARDEN", AT S. NO .702, PUMPING STATION, GANGAPUR ROAD, NASHIK.

ANANT TECHNOCRATS PVT. LTD.

PROJECT PLANNERS– CONCEPT TO COMPLETION

Head Office:– G–3, Crown Comm. Complex, 1st Floor, Opp. N.M.C. Sharanpur Rd, Nashik.–422002.

Ph.:– 2317894, 2570435. Fax– 0253–2576393

SCALE– 1:100	DATE– 11–05–2004	DRW.BY– RATAN AHER